
Conceptual Design

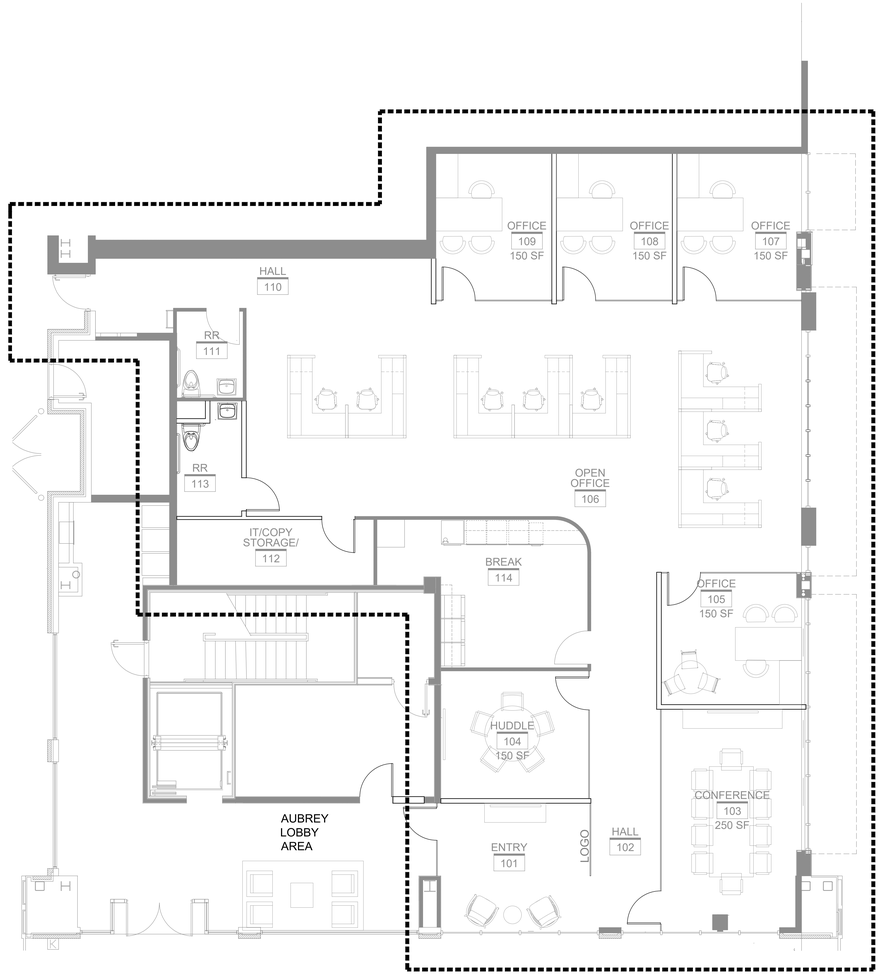



① PLAN NOTE

EXISTING WALL TO REMAIN

DEMOLITION WALL

NEW WALL

NEW DEMISING WALL

NEW DOOR

EXISTING DOOR TO BE REMOVED

0 4' 8' 16'

Perspective ARCHITECTURE + DESIGN
2000 SHAWNEE MISSION PARKWAY
SUITE 100
MISSION WOODS, KANSAS 66205
816 502 1500 + WWW.PAD.STUDIO

PROJECT
OFFICES- 3,084 USF/3,514 RSF
11550 ASH STREET SUITE 100
PARK PLACE
LEAWOOD, KS

SCALE 1/8" = 1'-0"

PRELIMINARY PLAN 01

PROJECT NUMBER

SHEET AUTHOR
KK

DATE
JULY 2026

SHEET NUMBER
PP-01

2000 SHAWNEE MISSION PARKWAY, SUITE 100, MISSION WOODS, KANSAS 66205 • 816 502 1500 • WWW.PAD.STUDIO

© 2026 PERSPECTIVE ARCHITECTURE + DESIGN, LLC - ALL RIGHTS RESERVED. NO PART OF THIS DOCUMENT MAY BE REPRODUCED OR UTILIZED IN ANY FORM WITHOUT THE PRIOR WRITTEN AUTHORIZATION OF PERSPECTIVE ARCHITECTURE + DESIGN, LLC